


DRAWING for the work of construction of compound wall  
around AEE - 2-1 Sub Division.

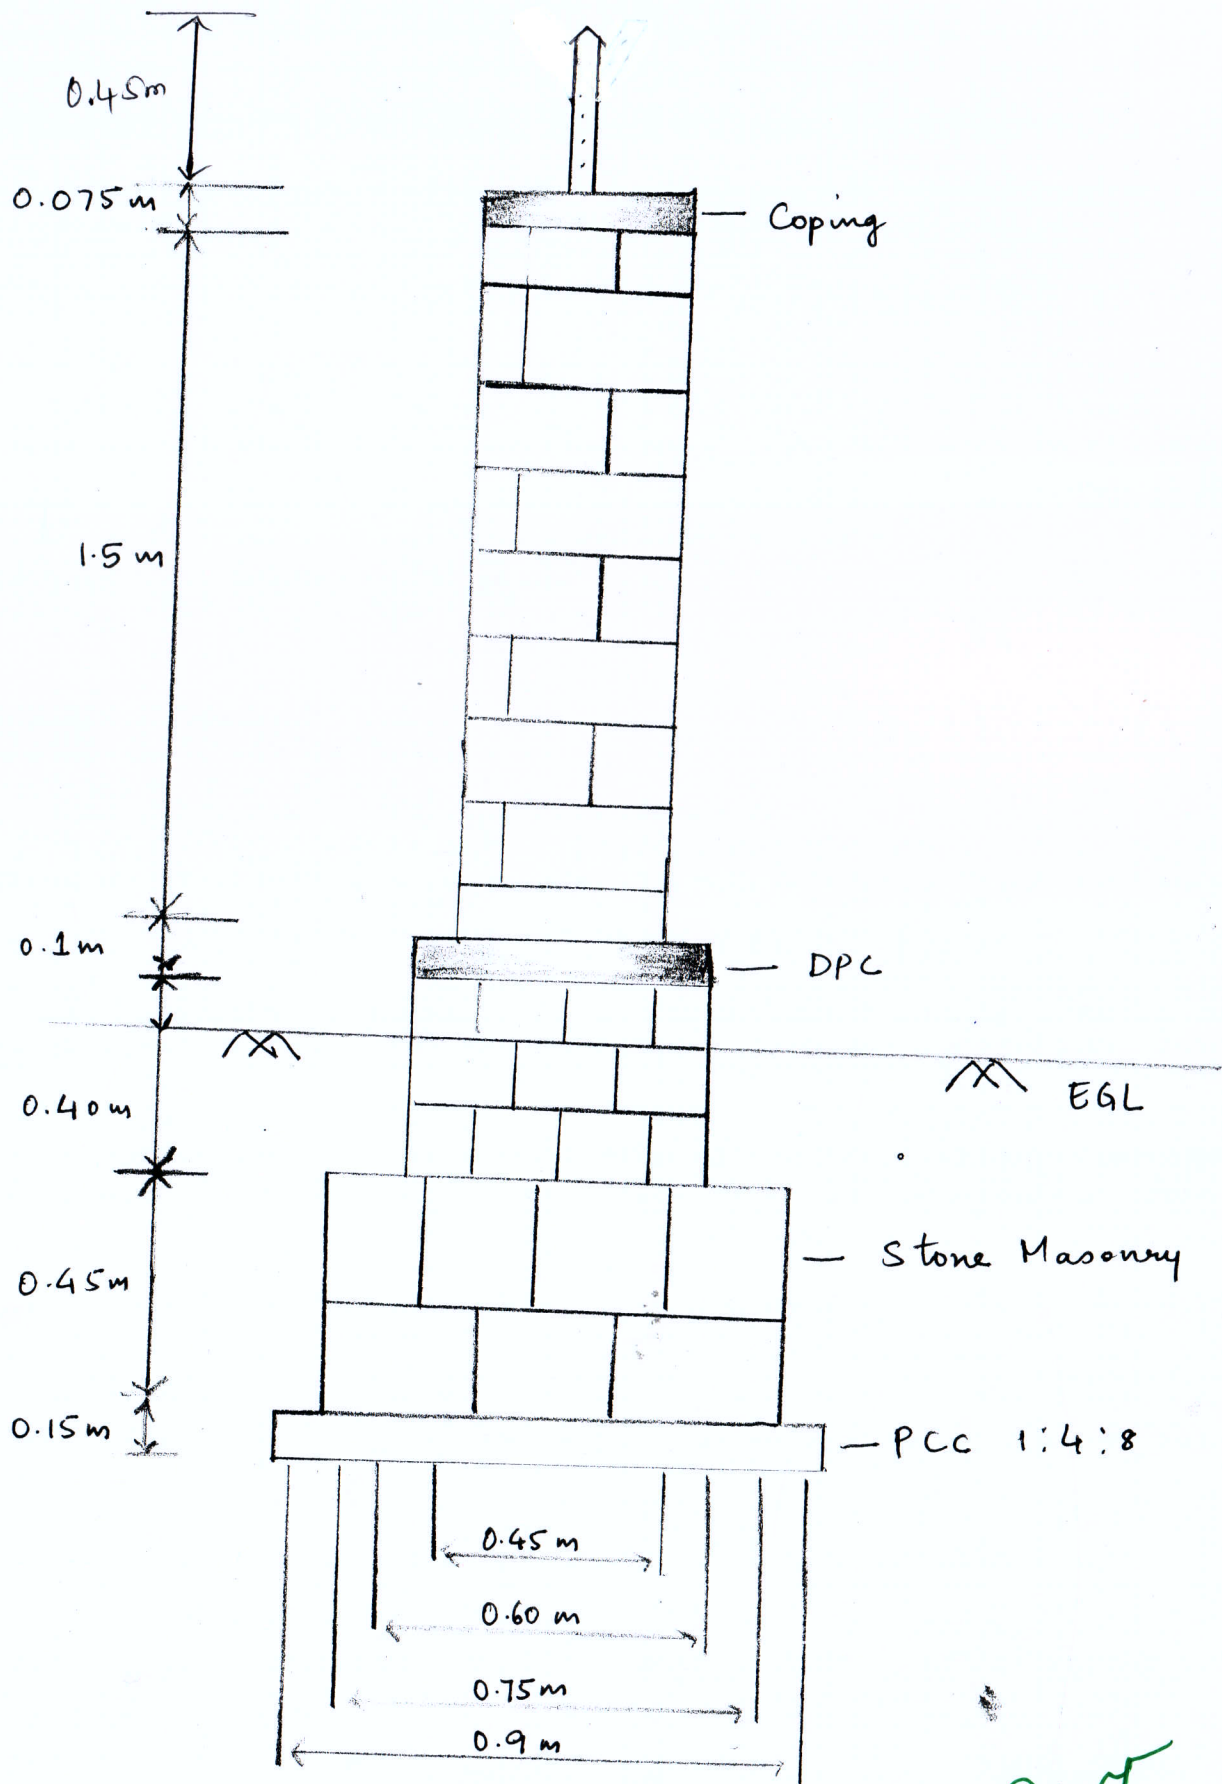


Dinakar S.N.  
AE

AR  
AEE (DC & BM) - 3

Dint  
EE (MIS)

Drawing for the work of construction of compound wall around AEE - 2-1 Sub Division.

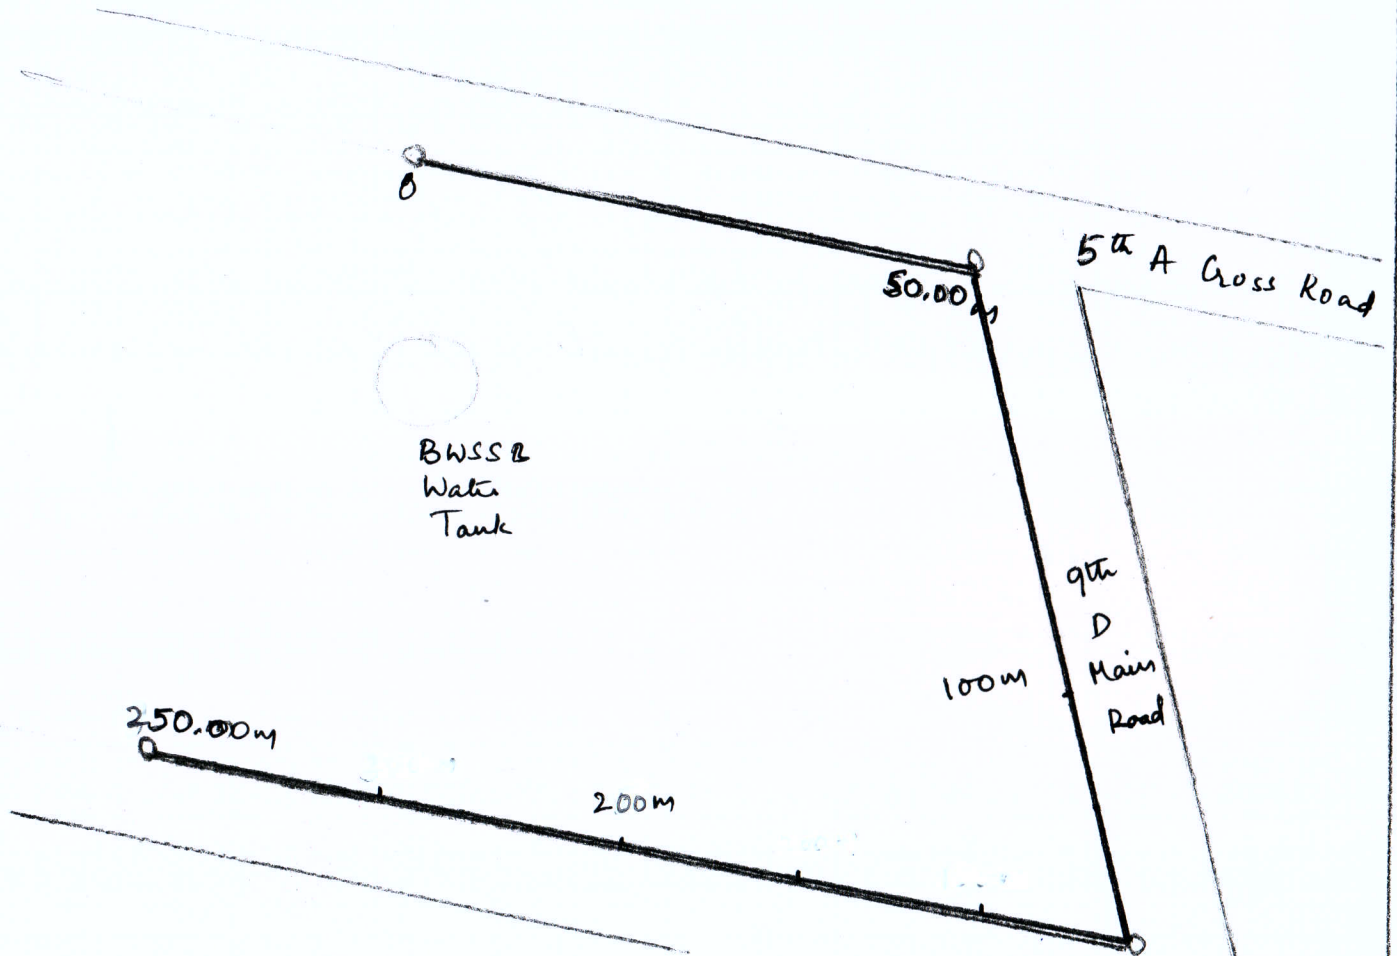

NOT TO SCALE

Dinabaea S.N.  
AE

DA AR  
AEE (CDC & BM) - 3

Dint  
EE (MIS)